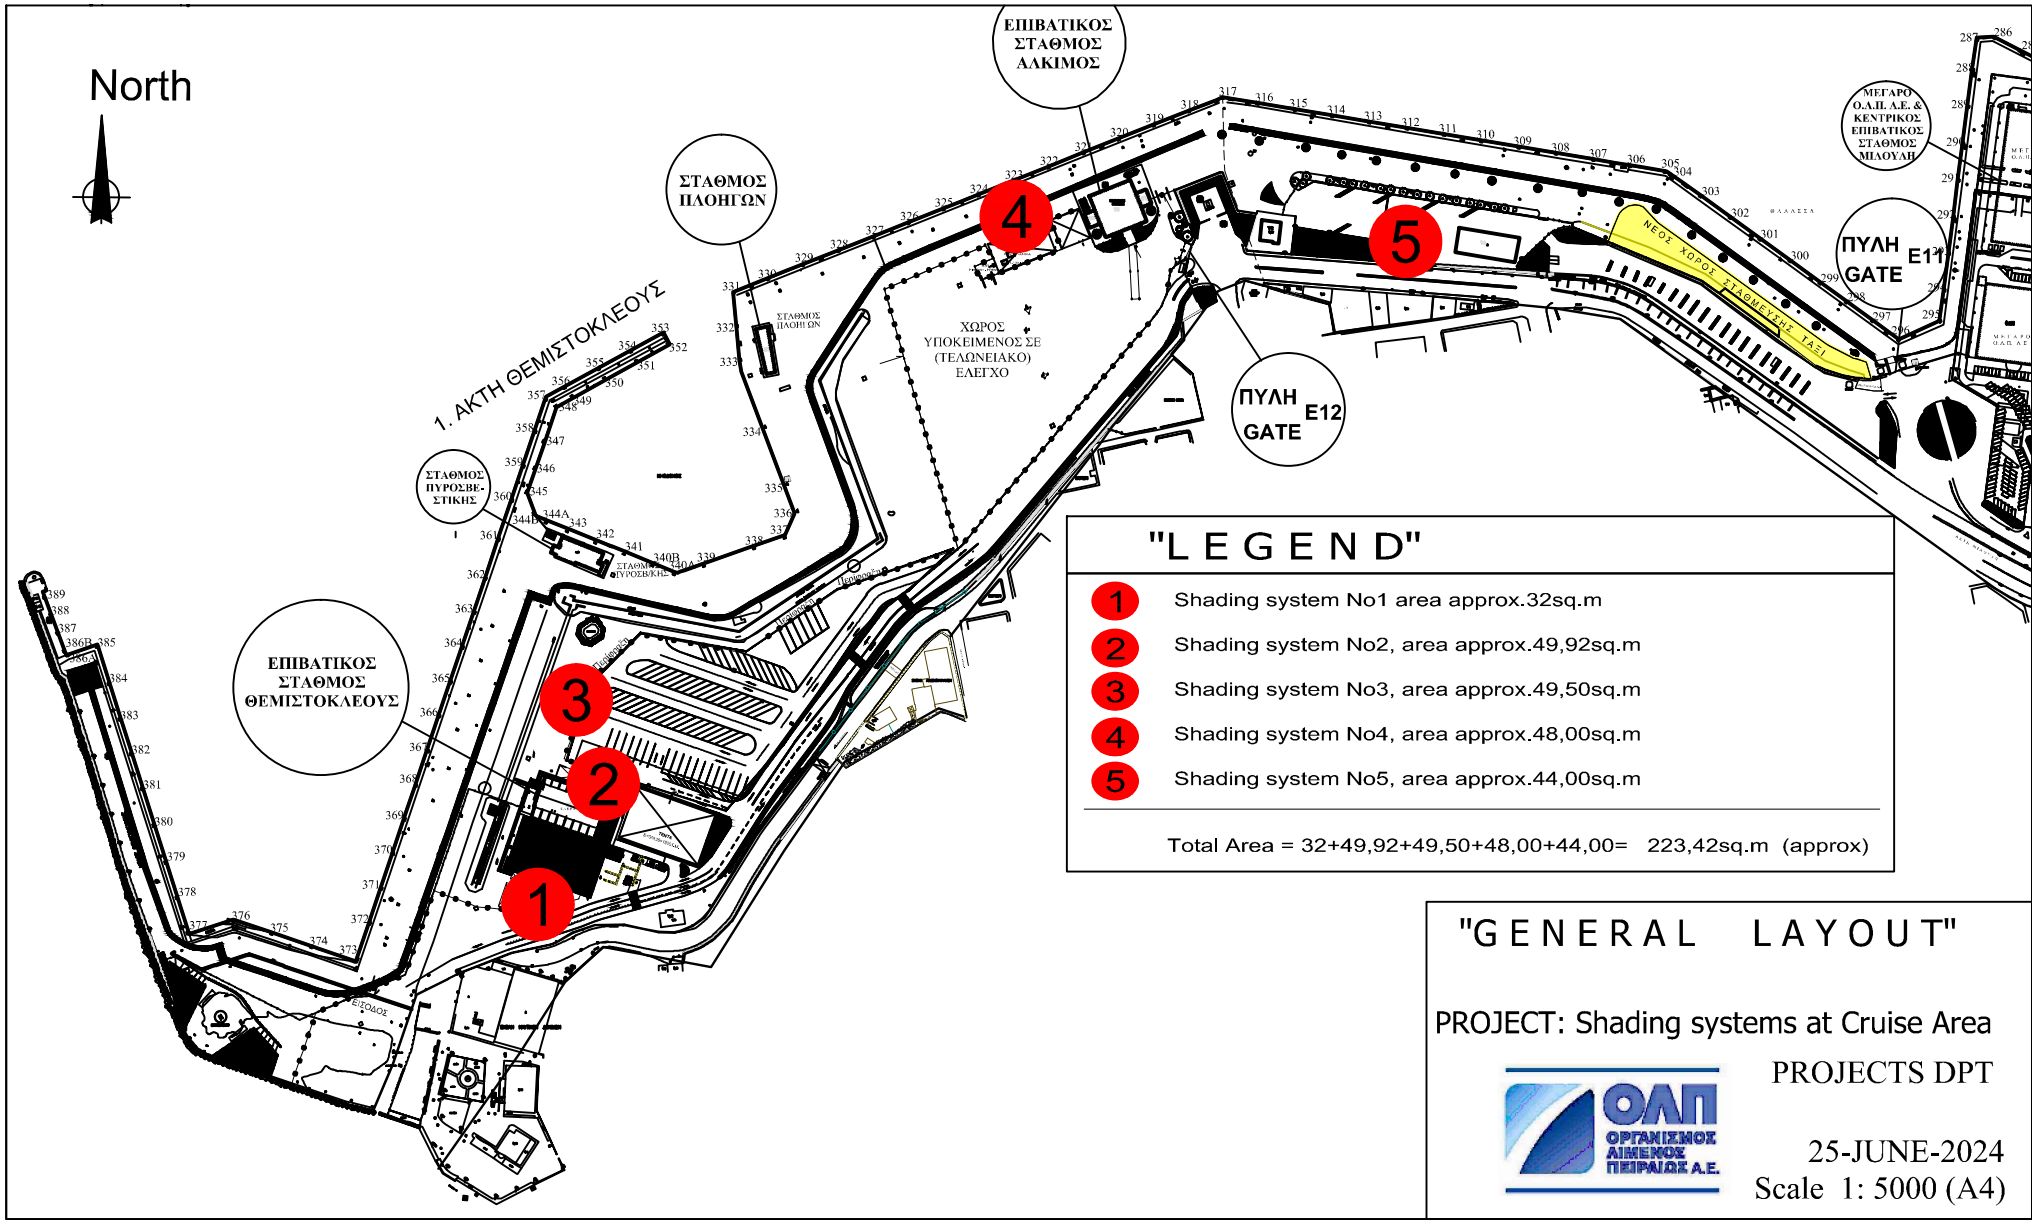

"L E G E N D"

1	Shading system No1 area approx.32sq.m
2	Shading system No2, area approx.49,92sq.m
3	Shading system No3, area approx.49,50sq.m
4	Shading system No4, area approx.48,00sq.m
5	Shading system No5, area approx.44,00sq.m

Total Area = 32+49,92+49,50+48,00+44,00= 223,42sq.m (approx)

"G E N E R A L L A Y O U T"

PROJECT: Shading systems at Cruise Area

PROJECTS DPT

ΟΡΓΑΝΙΣΜΟΣ ΛΙΜΕΝΟΣ ΠΕΙΡΑΙΩΣ Α.Ε.

25-JUNE-2024

Scale 1: 5000 (A4)